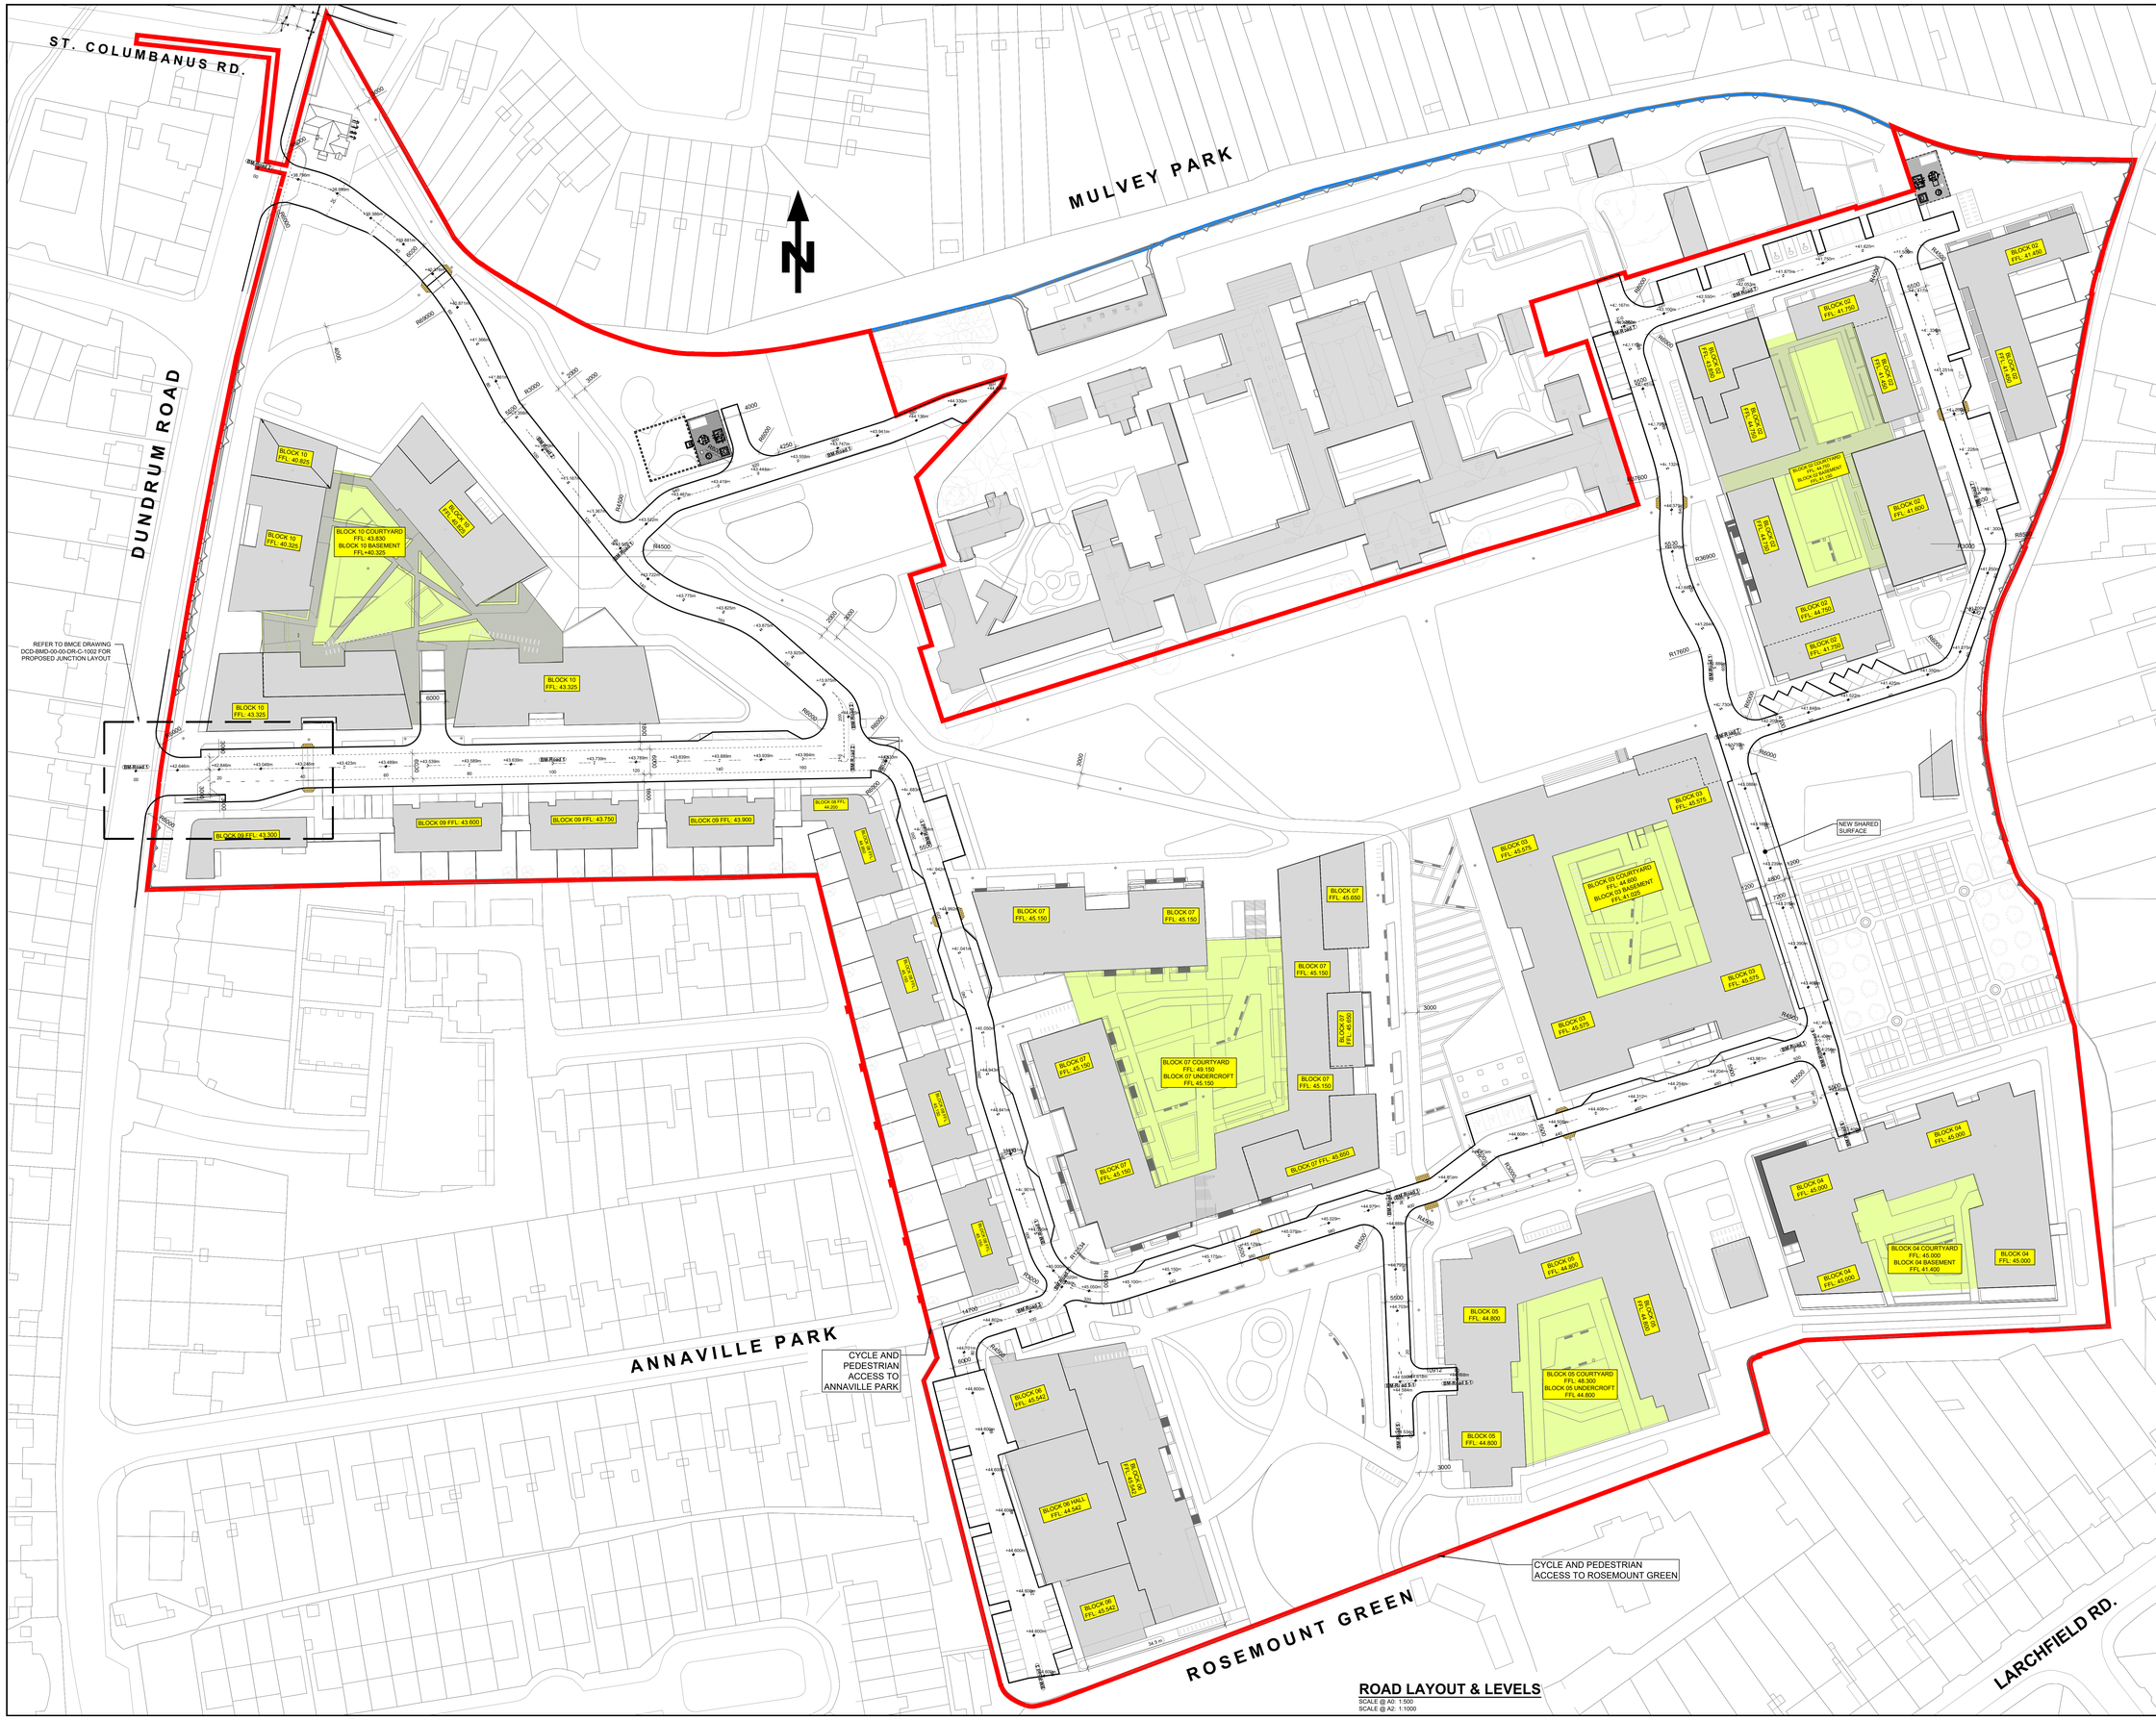

NOTES

1. THIS DRAWING IS TO BE READ IN CONJUNCTION WITH ALL ENGINEERS & ARCHITECT'S DRAWINGS.FIGURED DIMENSIONS ONLY (NOT SCALING) TO BE USED. WHERE A CONFLICT OF INFORMATION EXISTS OR IF IN ANY DOUBT - ASK.
2. CONSULTANTS TO BE INFORMED IMMEDIATELY OF ANY DISCREPANCIES BEFORE WORK PROCEEDS.

ROAD LAYOUT & LEVELS

SCALE @ A0: 1:500
SCALE @ A2: 1:1000

ISSUE	DATE	DESCRIPTION	BY
PL4	09.03.22	ISSUED FOR COMMENT	WK
PL3	17.12.21	ISSUED FOR COMMENT	WK

Project Engineer: PO'D | Project Director: JPC

BM STAGE: **PLANNING**

BM BARRETT MANDY
Dublin Office:
Sandwith House, 52-54 Lower Sandwith Street, Dublin 2, Ireland.
Tel: (01) 677 3200 Fax: (01) 677 3164
London Office:
12 Mill Street, London SE1 2AY, United Kingdom
Tel: (0044) 20 3730 3530
Consulting Engineers, Civil . Structural . Project Management.E-mail: bmce@bmce.ie Web: www.bmce.ie

CLIENT: **LAND DEVELOPMENT AGENCY**

PROJECT TITLE: **DUNDRUM CENTRAL DEVELOPMENT**
BM PROJECT No.: **20.170**

MODEL REFERENCE | SUITABILITY | REVISION

DRAWING TITLE: **ROADS LAYOUT & LEVELS**

PLOT DRAWING REFERENCE: **DCD-BMD-00-00-DR-C-1000** | STATUS | REVISION: **PL4**