Site Wide, North Contiguous Elevation, SHD
1 : 500

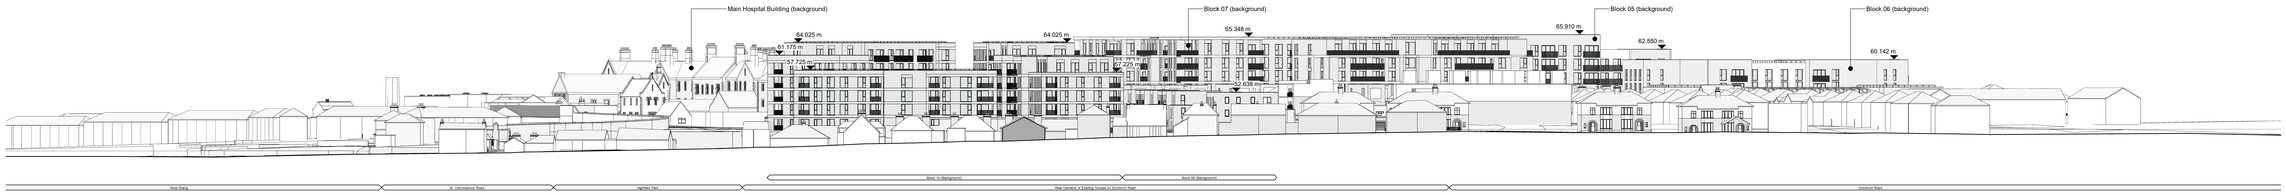

Site Wide, West Contiguous Elevation, SHD
1 : 500

Site Wide, South Contiguous Elevation, SHD
1 : 500

Site Wide, East Contiguous Elevation, SHD
1 : 500

Notes:

- Do not scale from this drawing. Use figured dimensions in all cases.
- Verify dimensions on site and report any discrepancies to the Architect immediately.
- This drawing to be read in conjunction with the Architect's Specification.
- © This drawing is copyright and may only be reproduced with the Architect's permission.

Drawing Notes:

Rev	Date	Drwn	Details of Issue / Revision
P03.08	23/03/22	PC	SHD Planning Application

Issues & Revisions

reddy architecture +urbanism

Dartry Mills,
Dartry Road
Dublin 6,
D06 Y0E3

T: +353 (0)1 498 7000
W: www.reddyarchitecture.com
E: info@reddyarchitecture.com

Client Details:
Land Development Agency

Project Details:
Dundrum Central Development
Dundrum Road
Dublin 14

Drawing Title:
Site Wide, Contiguous Elevations, SHD

Job No.	Sheet Size:	Scale @A0
P19-233D	A0_ Landscape	1 : 500
Issue Date: 23/03/22	Drawn By: C. McNamara	Reviewed By: P. Carey
Status: S3	Purpose of Issue: SHD Planning Application	

Project-Originator-Zone-Level-Type-Role-Classification-Number: DCD-RAU-02-SW_ZZ-DR-A-2001

Revision: P03.08

© Copyright Reddy Architecture & Urbanism